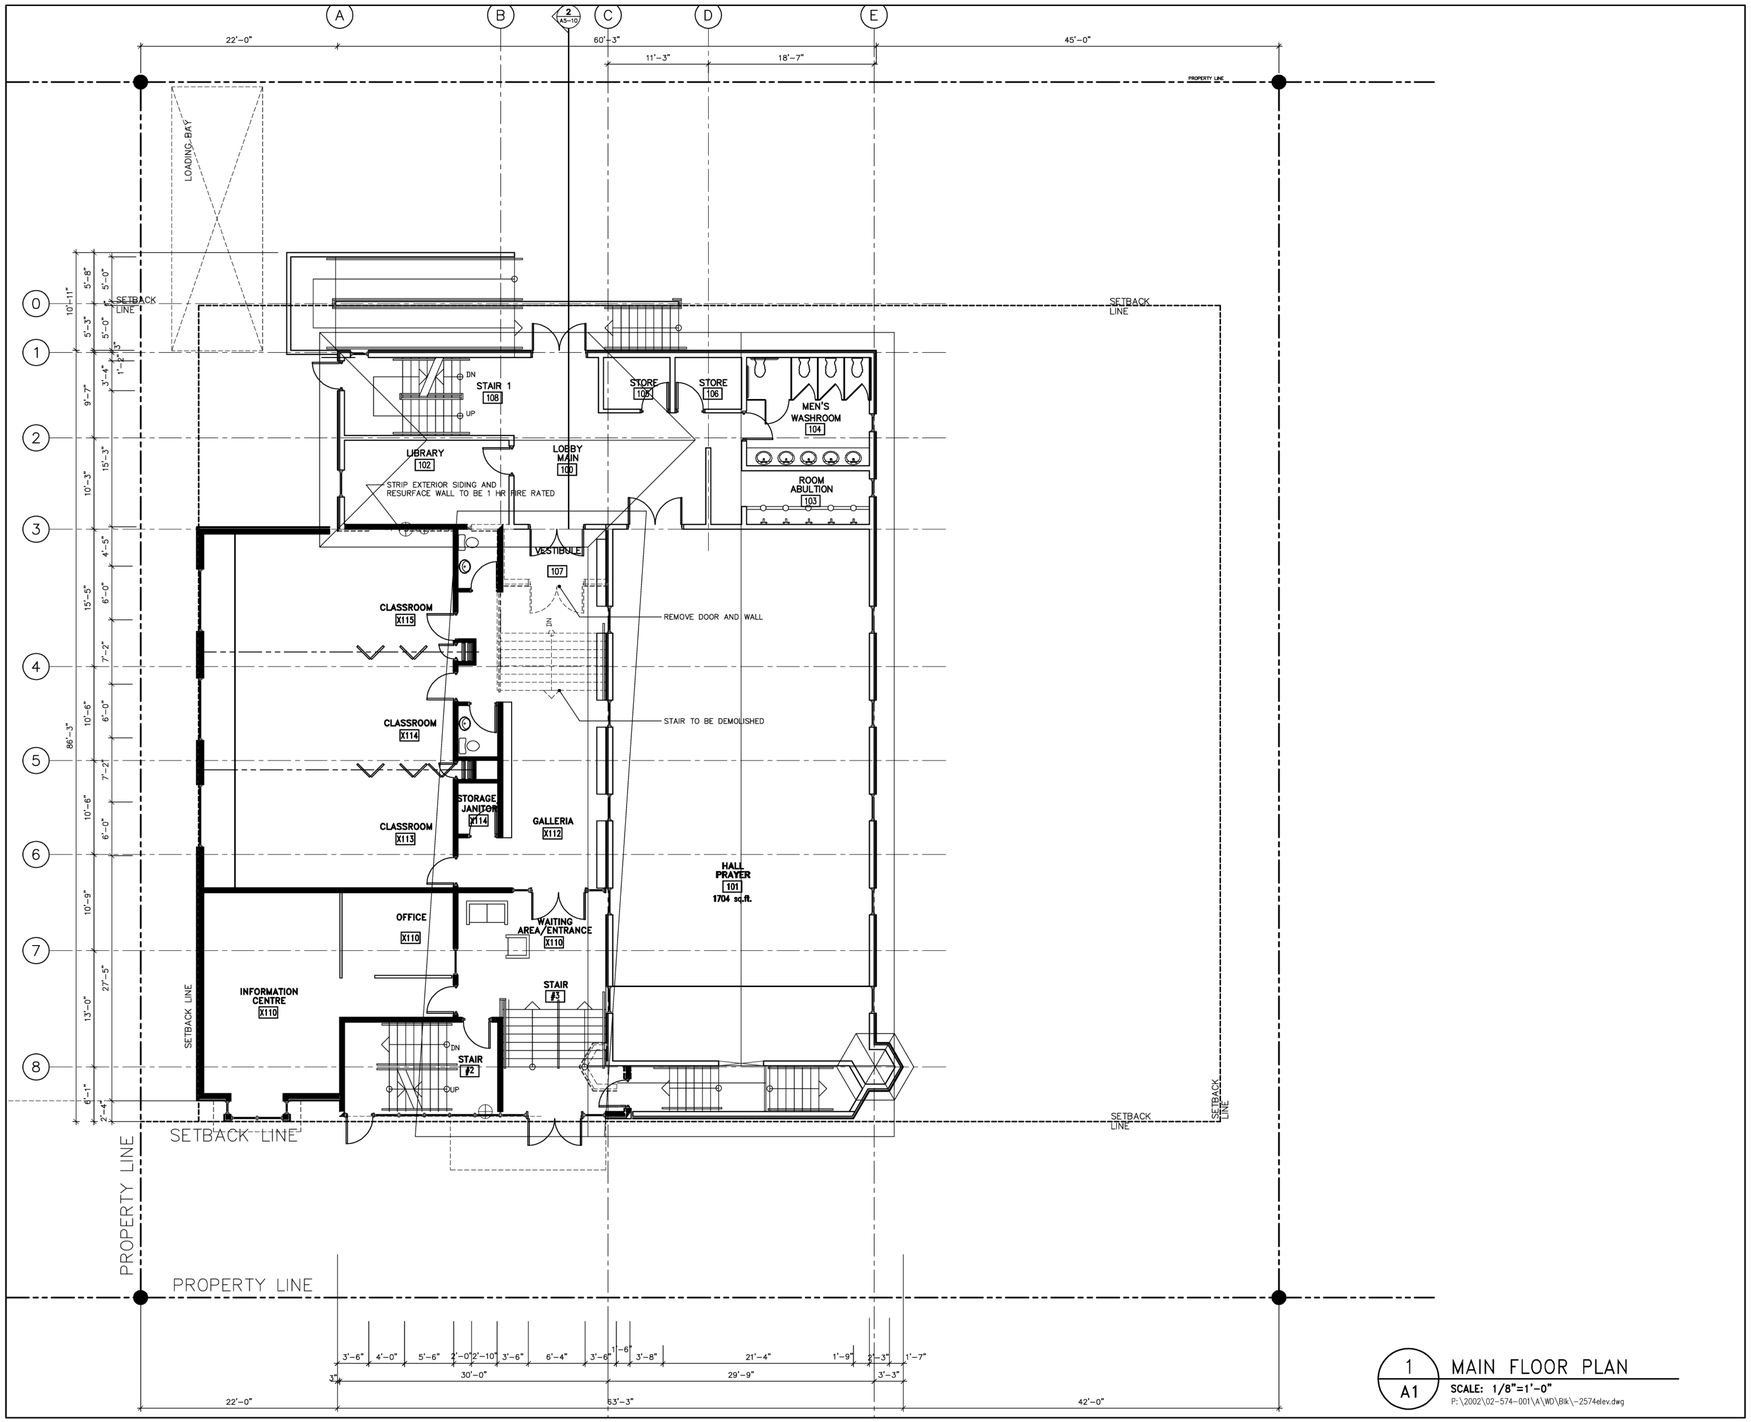

1 / A1 MAIN FLOOR PLAN

SCALE: 1/8"=1'-0"

P:\2002\02-574-001\A\WD\Blk\-2574elev.dwg

24x36" PAPER

Filename: C:\Documents and Settings\Ashraf Kinawi\My Documents\MCE-Mosque\vr-mainfloor-new-02.dwg

Plotted: March 29, 2004 21:21 MST

THIS DRAWING MUST NOT BE SCALED.

THIS DRAWING IS DRAWN AND DESIGNED BY ASHRAF KINAWI AND IS PROTECTED BY THE COPYRIGHT ACT. BOTH COPYRIGHT AND MORAL RIGHTS PROHIBITS ANY COPYING OR ALTERATIONS WITHOUT THE WRITTEN PERMSIION OF THE AUTHOR: ASHRAF KINAWI.

THIS DRAWING, IN ALL FORMS, ELECTRONIC OR HARD COPY IS THE EXCLUSIVE PROPERTY OF ASHRAF KINAWI AND MUST NOT BE REPRODUCED WITHOUT WRITTEN PERMISSION.

COPYRIGHT ©

NO.	DATE D	MO.	YR.	REVISION	BY

NO.	DATE D	MO	YR	ISSUED FOR	BY

ASHRAF KINAWI
ARCHITECT. MAAA

MCE COMMITEE

SOUTH MOSQUE ADDITION

10717 – 86 AVE. EDMONTON, AB

DRAWN BY A.K.

REVIEWED BY

SCALE AS NOTED

DATE 04-03-28

ELEVATIONS

Issue 1

PROJECT NO. 001

A1